NEW DEVELOPMENT FOOTPRINT

EXISTING DEVELOPMENT FOOTPRINT

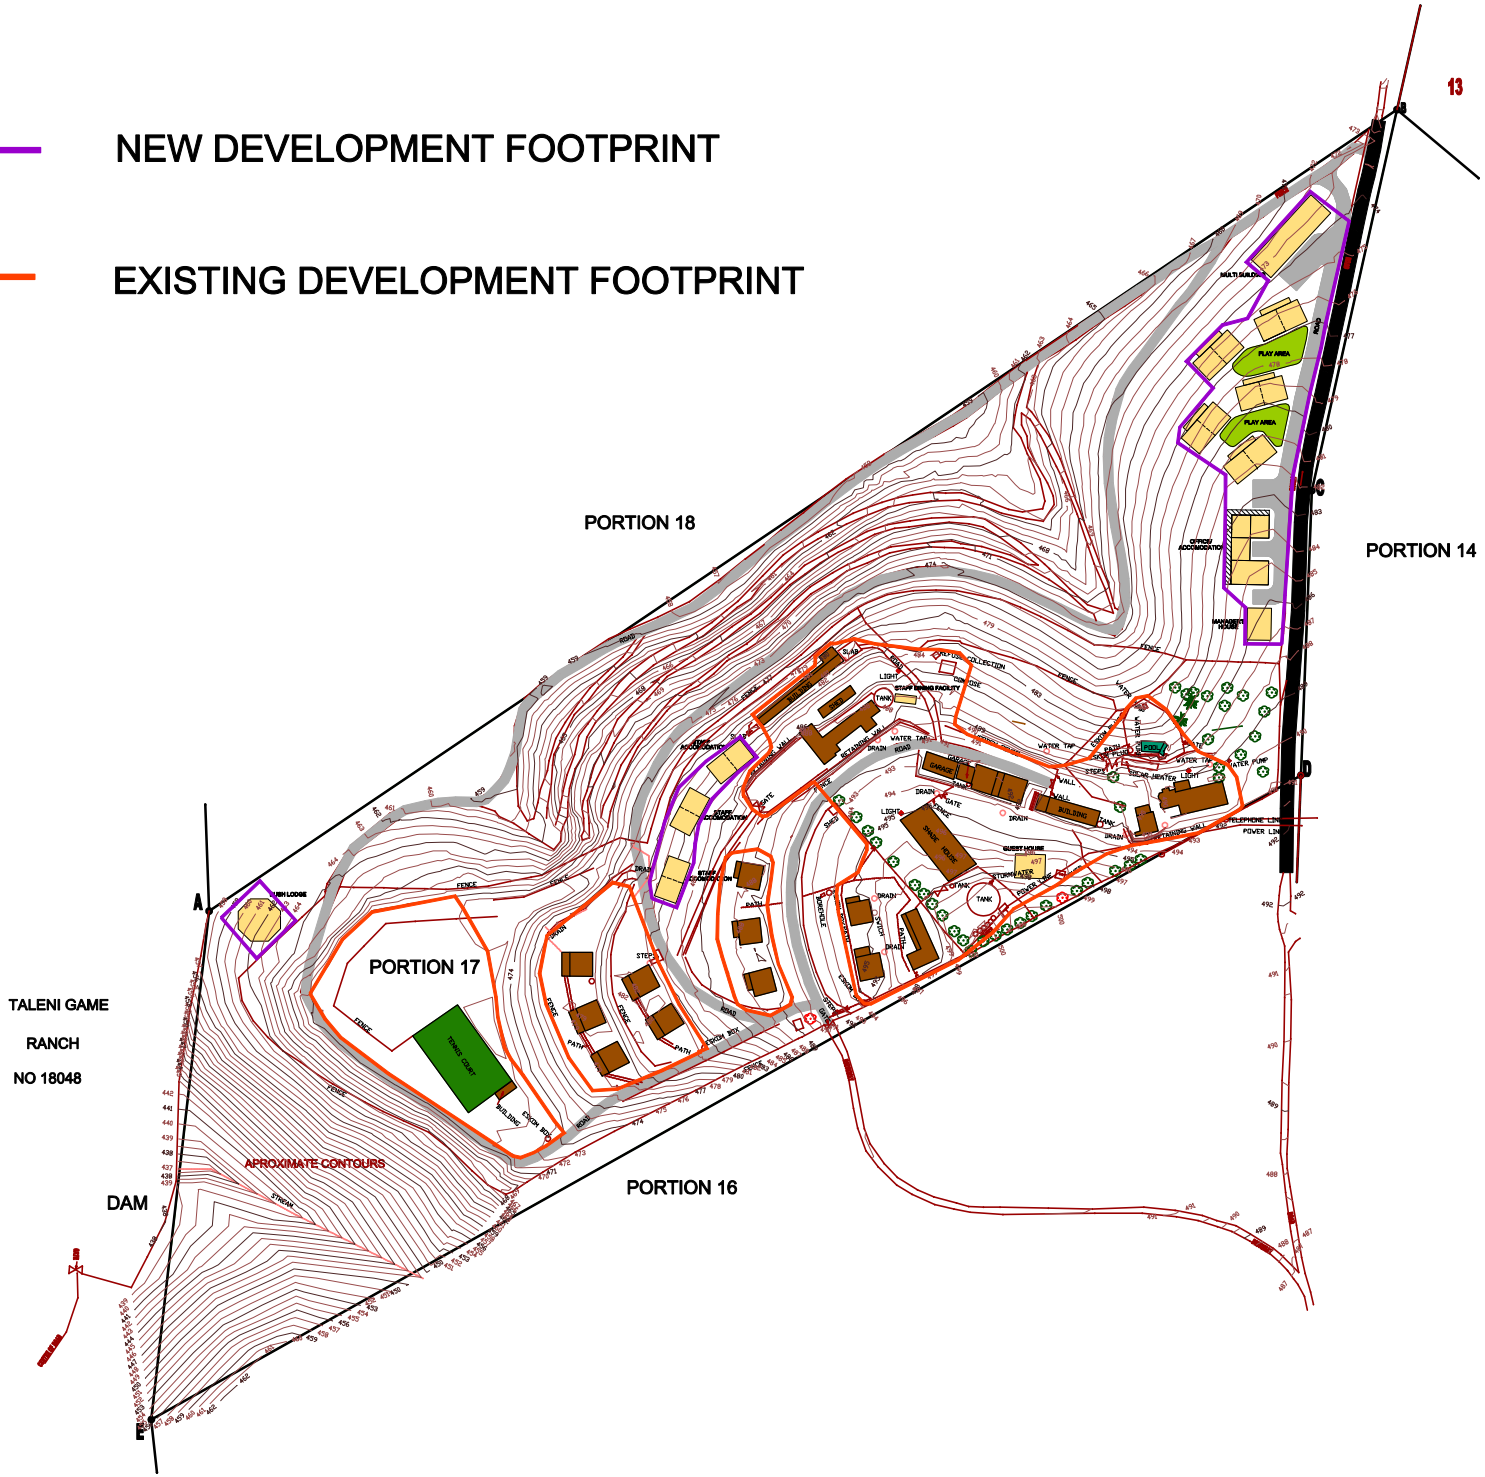
13
PORTION 18
PORTION 14
PORTION 17
PORTION 16
TALENI GAME
RANCH
NO 18048
DAM
APROXIMATE CONTOURS
A
B
C
D
E
MULTI BUILDING
PLAY AREA
PLAY AREA
OFFICES ACCOMODATION
MANAGER'S HOUSE
ROAD
FENCE
WATER TAP
WATER PUMP
STAFF BEHIND FACILITY
STAFF ACCOMODATION
STAFF ACCOMODATION
GARAGE
GARAGE
SHADE HOUSE
BUILDING
GUEST HOUSE
TANK
TANK
TANK
DRAIN
GATE
WALL
LIGHT
STEPS
PATH
TENNIS COURT
BUILDING
CONCRETE BOX
HIGH LODGE
STREAM
TELEPHONE LINE
POWER LINE
STORM WATER
SEWER
PIPE
PIPE
PIPE